



Name Of Work:- Providing Flooring, Repairs And Other Civil Works To Dasarahalli School
 Maheshwari Nagara in Ward no.13 Shettyhalli Sub Division.

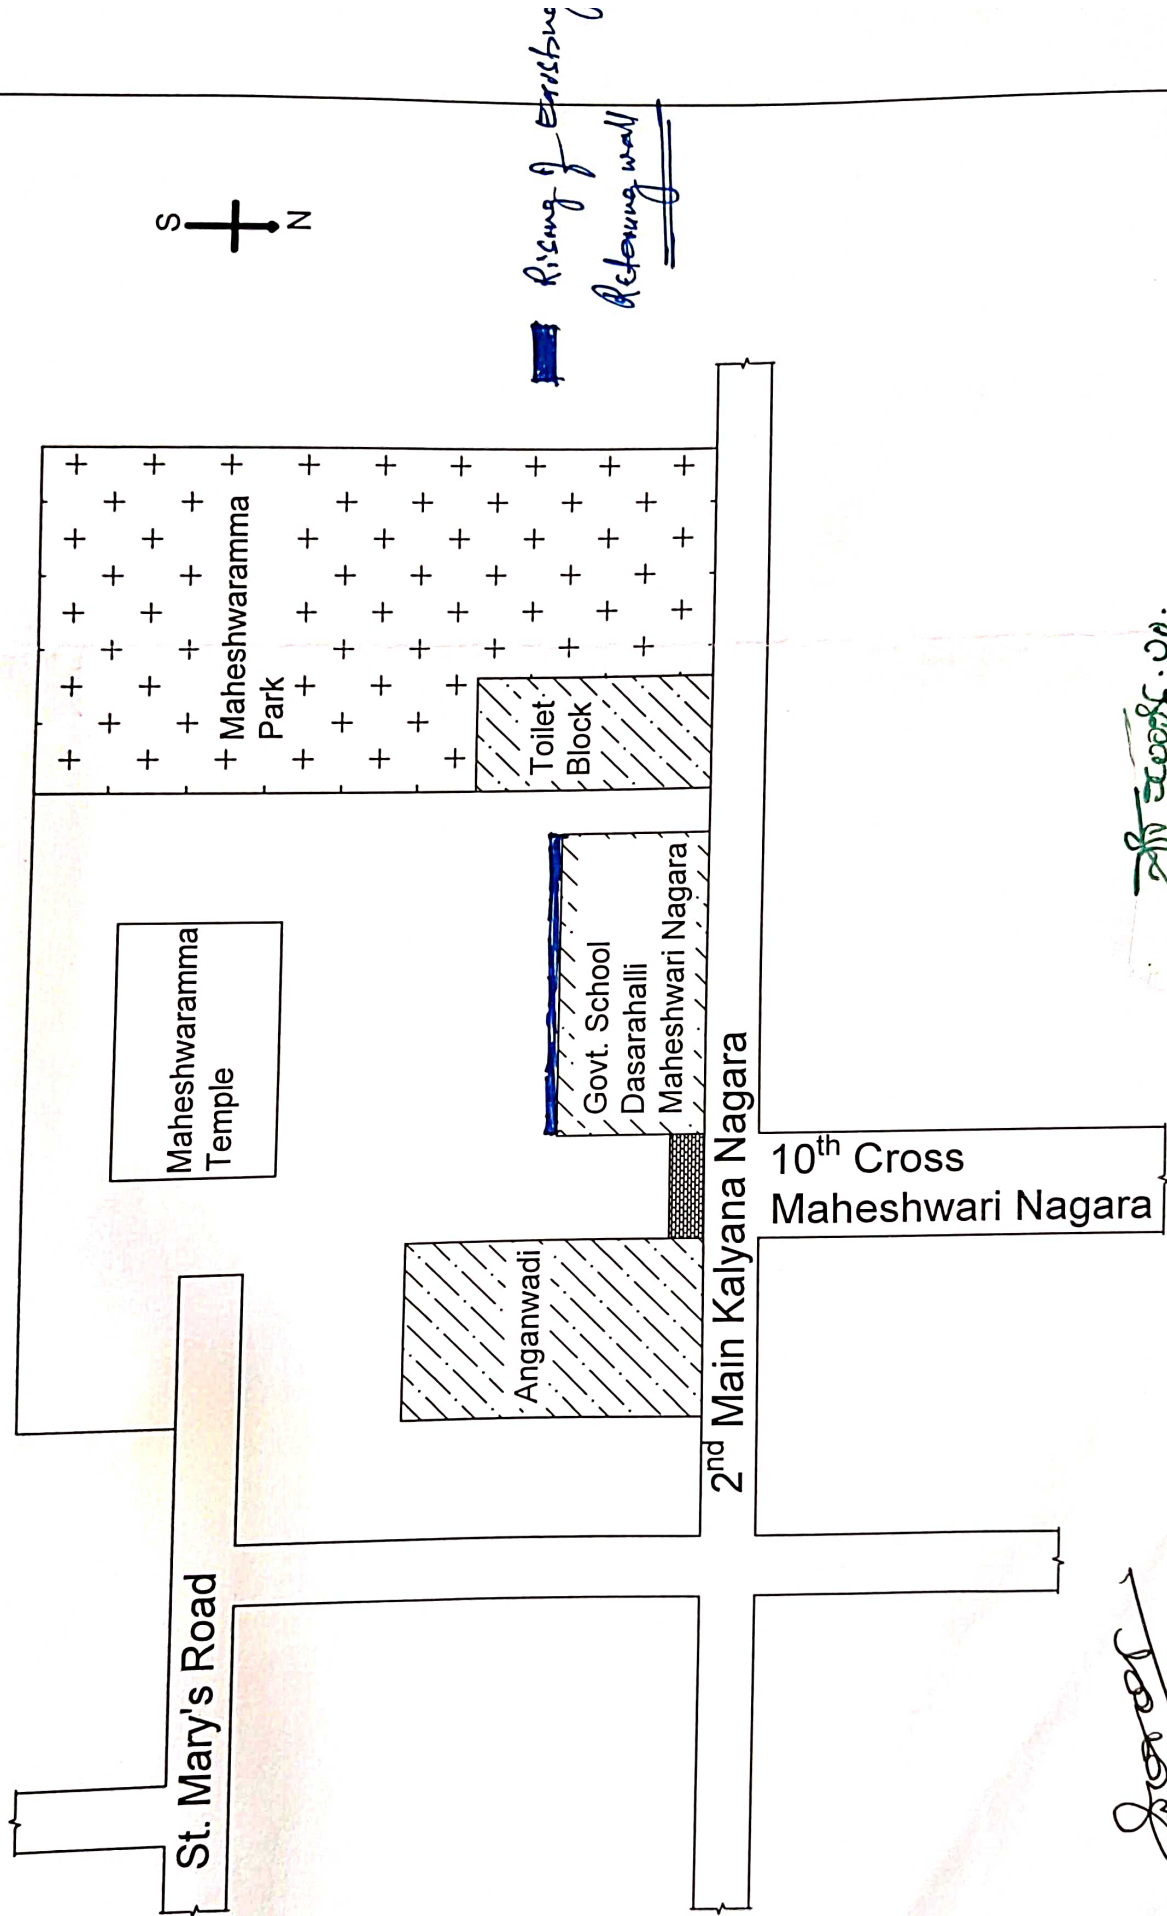


[Signature]
 Asst.Engineer
 Ward No.13

[Signature]
 Asst.ExecutiveEngineer
 Shettyhalli Sub Division

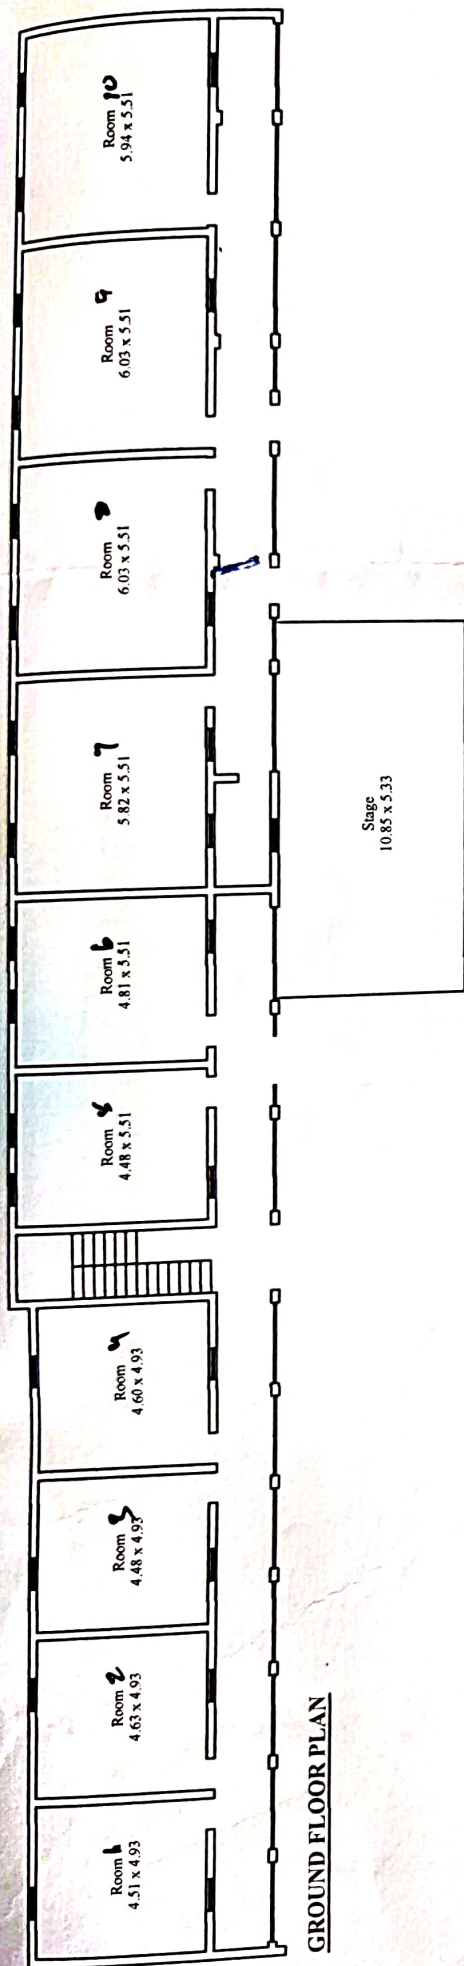


GROUND FLOOR PLAN

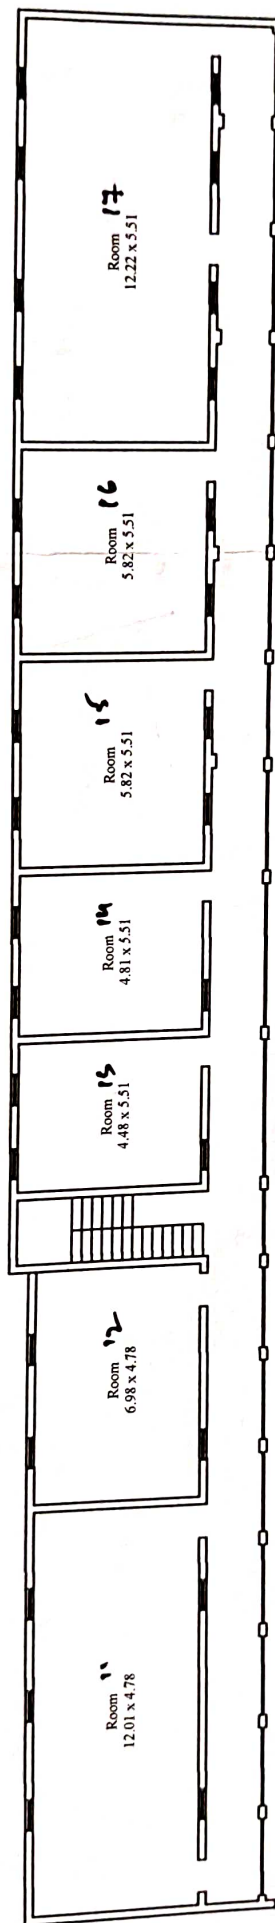

FIRST FLOOR PLAN

INDEX 1) Granite plenary 9P. 1 to 10 rooms
9 starting -

11) S/C - Granite - 7 rooms 6 floors - 44 no

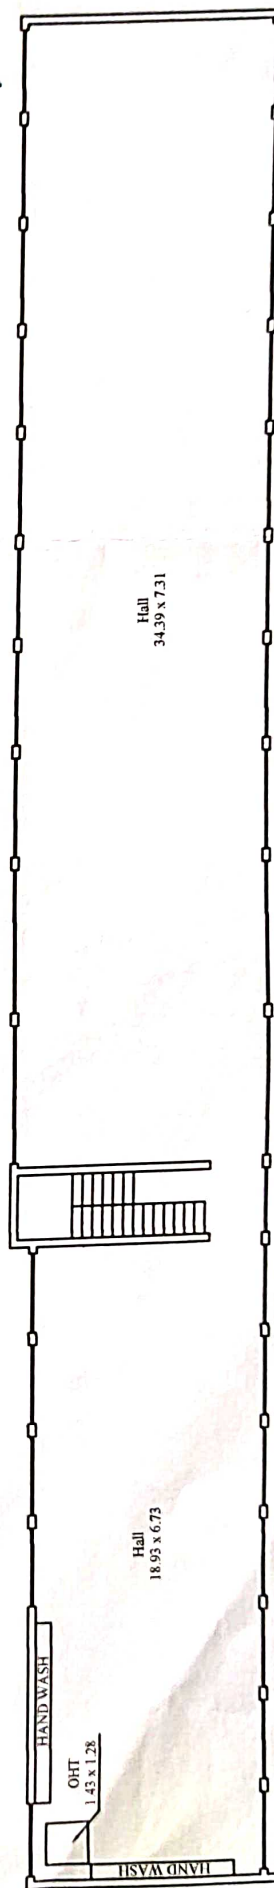

SECOND FLOOR PLAN

Foras

Asst Engineer
Ward No 13

27/5/2022
Asst Executive Engineer
Shreehalli Sub Division